Transformer Pad 750kVA - 2500kVA
Catalog# TRANS-3030

VJ RICE CONCRETE LIMITED
Phone:(902)665-4444
Fax: (902)665-4017
P.O Box 399, Bridgetown
Nova Scotia, B0S 1C0
www.riceconcrete.ca

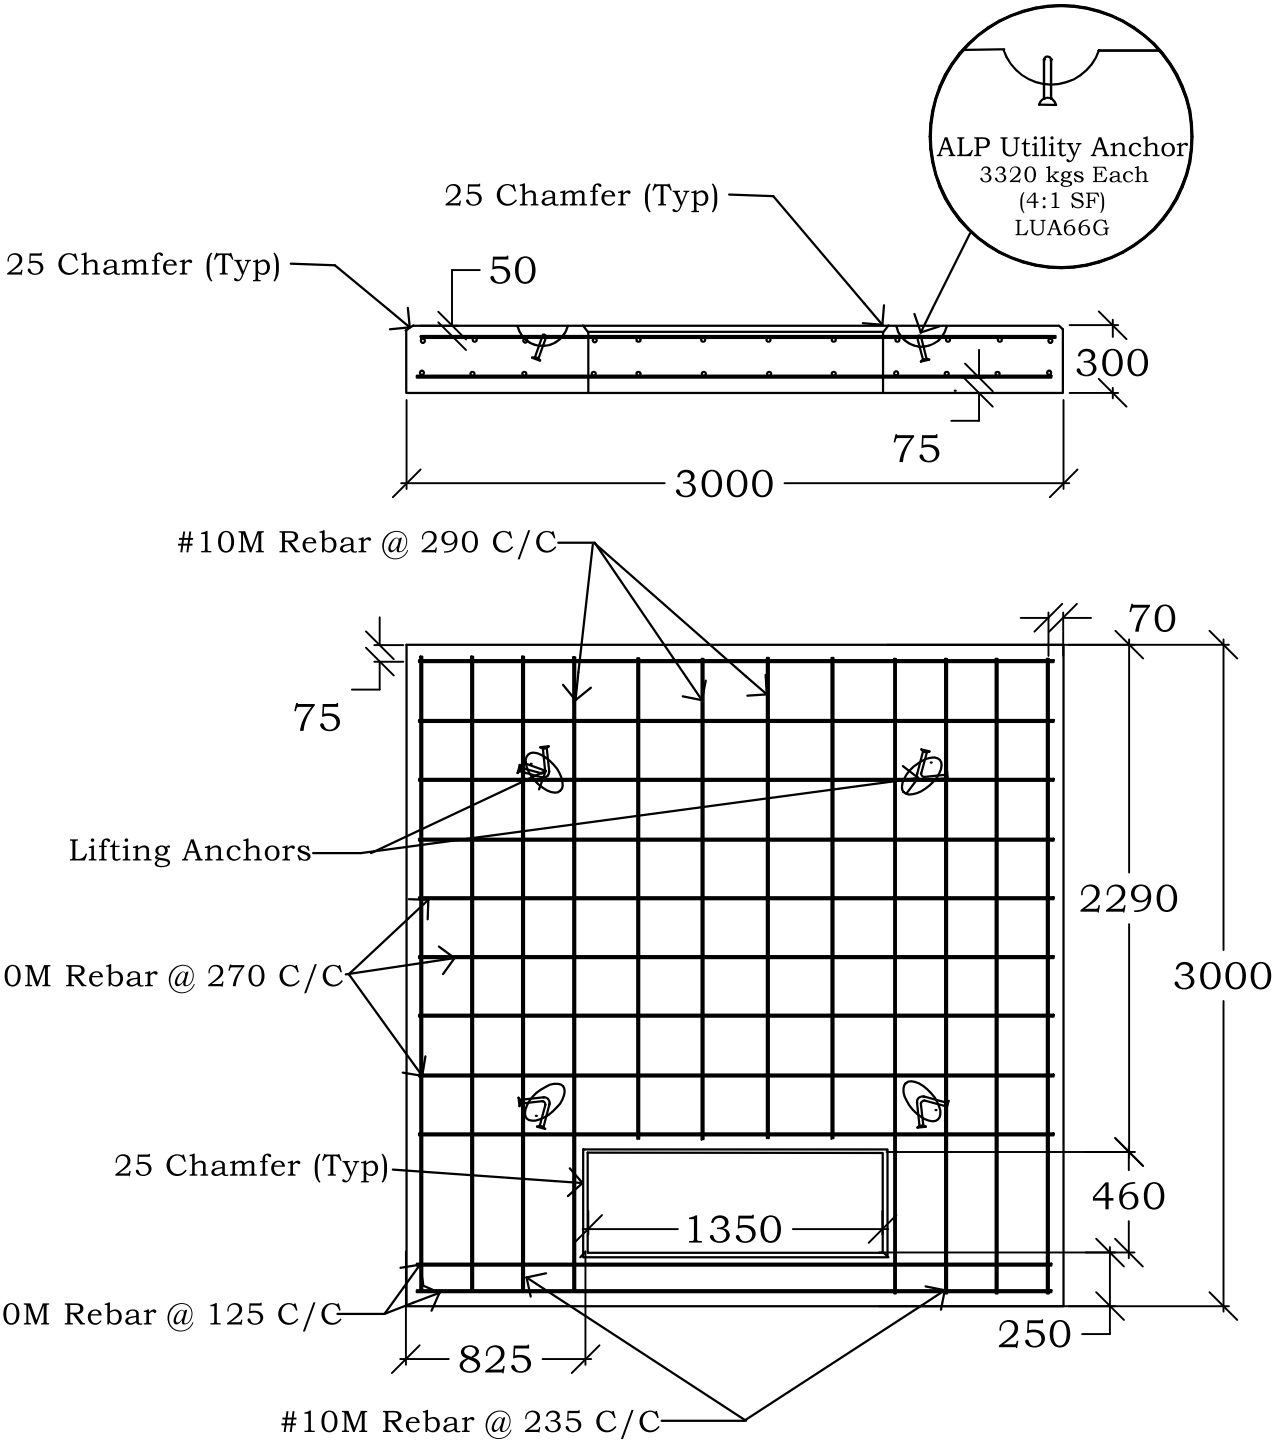

Section Weight:

Slab - 6358 kgs

All reinforcing as per NSP 6U-ED-25M DWG